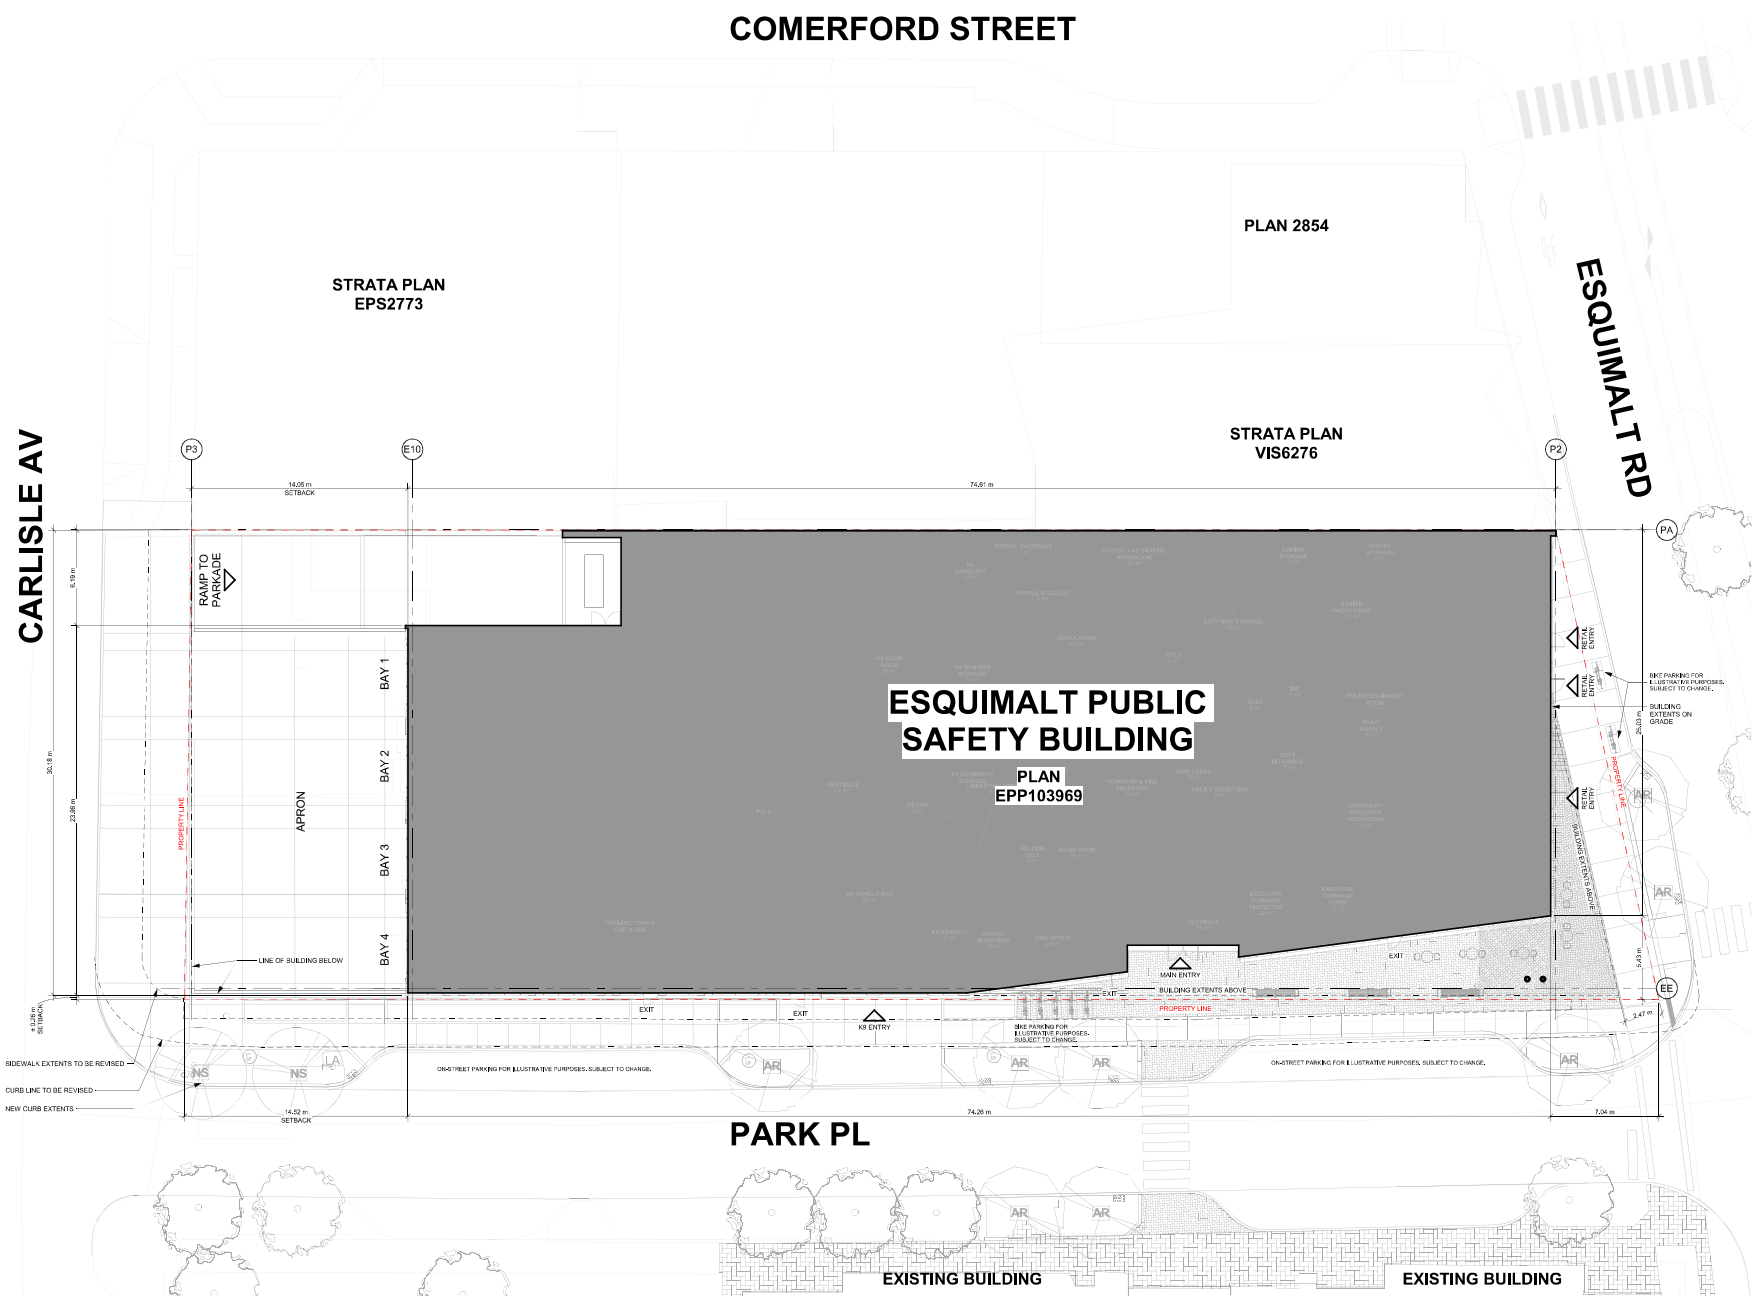

1 SITE PLAN
1 : 150

hcma
architecture + design

205 - 26 Bastion Square
Victoria BC V8W 1H9

250.382.6650
hcma.ca

©2021 Copyright reserved. These drawings and the design contained therein or which may be inferred therefrom are, and at **all** times remain, the exclusive property of **hcma** architecture + design, **hcma** holds the copyright and ownership in the said drawings, which cannot be used for any purpose without the express written consent of **hcma**.

Seal

April 28 2021

This document has been digitally sealed with digital certificate issued to practicing member authorized by the Architectural Institute of BC. The authoritative original has been hereafter fix you in digital form. Any printed version can be relied upon as a true copy of the original when supplied by the architect bearing images of the professional seal and digital signature. Any alterations to the digitally sealed electronic file provided by the architect.

Consultants

Key plan

Issued for

3	2021.05.28	RE-ISSUED FOR REZONING
5	2021.06.21	RE-ISSUED FOR REZONING

Project title
Esquimalt Public Safety Building

Client
Township of Esquimalt

Site address
500 Park Place, Esquimalt, BC

Sheet title
SITE PLAN

Date Printed 6/28/2021 9:48:19 AM
Sheet number **Revision number** 5

RZ101