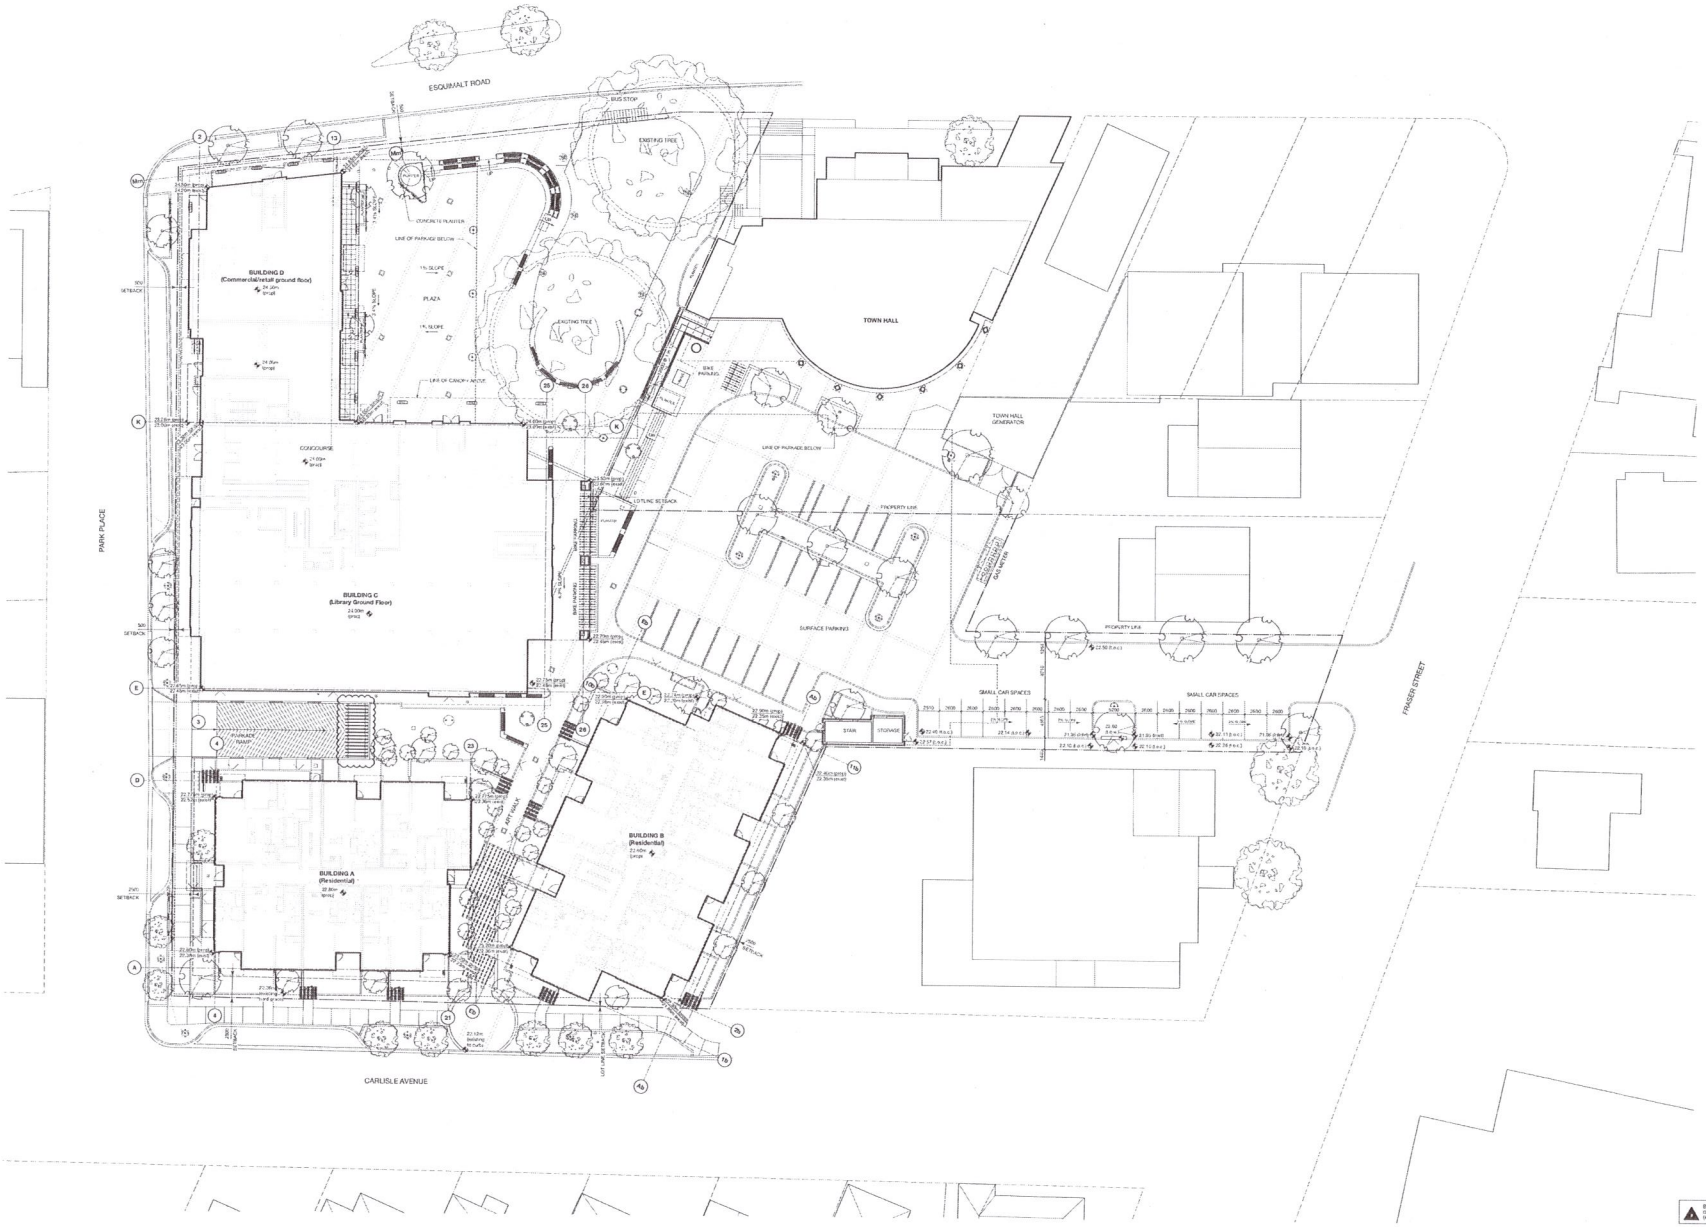

D'AMBROSIO
architecture + urbanism

REFER TO SHEET A0.1 PROJECT DATA, ABBREVIATIONS, & GENERAL NOTES FOR GENERAL NOTES.

Notes:

1. Survey information included in site plans is based of topographic survey provided by Mull Kennedy dated April 21, 2016

2. Refer to landscape plans for information on site and landscape material + plantings

3. All section and detail references indicated on Drawings A1.01, A1.02 and A1.03 can be located in the Site + Parkade Package.

Section or Detail Reference Number

Drawing Sheet Number in Site + Parkade Package

N

rev no	description	date
12	Issued for Construction	05/18/2018
11	Issued for Addendum #3	05/30/2017
10	Issued for Addendum #1	08/08/2017
9	Issued For Tender 2	05/30/2017
8	Issued For Building Permit	06/05/2017
7	Issued For Tender	02/15/2017
6	4TT For Client Review	05/05/2017
5	90% Coordination Set	02/10/2017
4	60% Coordination Set	12/02/2016
3	Development Permit	02/14/2016
2	25% Coordination Set	08/21/2015
1	OCP + Rezoning	06/04/2015

copyright reserved. these drawings and designs are and at all times remain the exclusive property of d'ambrosio architecture + urbanism and may not be reproduced, or used for other purposes, and may not be loaned, or given out without written permission.

project name
Esquimalt Town Square
Esquimalt, B.C.

sheet title
Site Plan (overall)

project no	1536
drawing file	1 200
date	March 15, 2018
scale	
drawn by	JH/ES/GK/AB
checked by	FDA
revision no.	12
sheet no	A1.01

Back revision triangle indicates drawing count in Addendum (#) when to Addendum Number

APPENDIX A